GENERAL NOTES:

EXISTING SURVEY INFORMATION OBTAINED FROM DIGITAL FILE AND USED IN GOOD FAITH.

ALL WORK TO BE COMPLETED TO THE LATEST EDITION OF THE NATIONAL BUILDING CODE.

THE CONTRACTOR IS RESPONSIBLE TO CHECK ALL GRADES AND DIMENSIONS AND REPORT ANY DISCREPANCIES TO THE ENGINEER-ARCHITECT PRIOR TO STARTING CONSTRUCTION.

THE CONTRACTOR IS RESPONSIBLE TO BECOME FAMILIAR WITH ALL UNDERGROUND SERVICES PRIOR TO STARTING CONSTRUCTION.

ENSURE POSITIVE DRAINAGE ON ALL SURFACES.

THE CONTRACTOR IS RESPONSIBLE TO OBTAIN ALL PERMITS PRIOR TO STARTING CONSTRUCTION.

THE CONTRACTOR SHALL MAKE GOOD ALL DAMAGE TO ITEMS OUTSIDE THE AREA OF CONTRACT. SUCH ITEMS TO INCLUDE BUT ARE NOT LIMITED TO; ASPHALT, CONCRETE CURBS AND SIDEWALKS, SIGNAGE, GRASS, BUILDINGS, ETC.

CONTRACTOR TO OBTAIN APPROVAL OF SUBGRADE PRIOR TO PLACING TOPSOIL.

ALL PLANT MATERIAL TO BE STAKED IN THE FIELD FOR APPROVAL PRIOR TO COMMENCING PLANTING OPERATIONS.

SEE CIVIL DRAWINGS FOR ALL GRADING, UNDERGROUND PIPING, AND STRUCTURES.

LIGHT POLES ARE SHOWN FOR REFERENCE ONLY. SEE ELECTRICAL DRAWINGS FOR ALL ELECTRICAL RELATED INFORMATION.

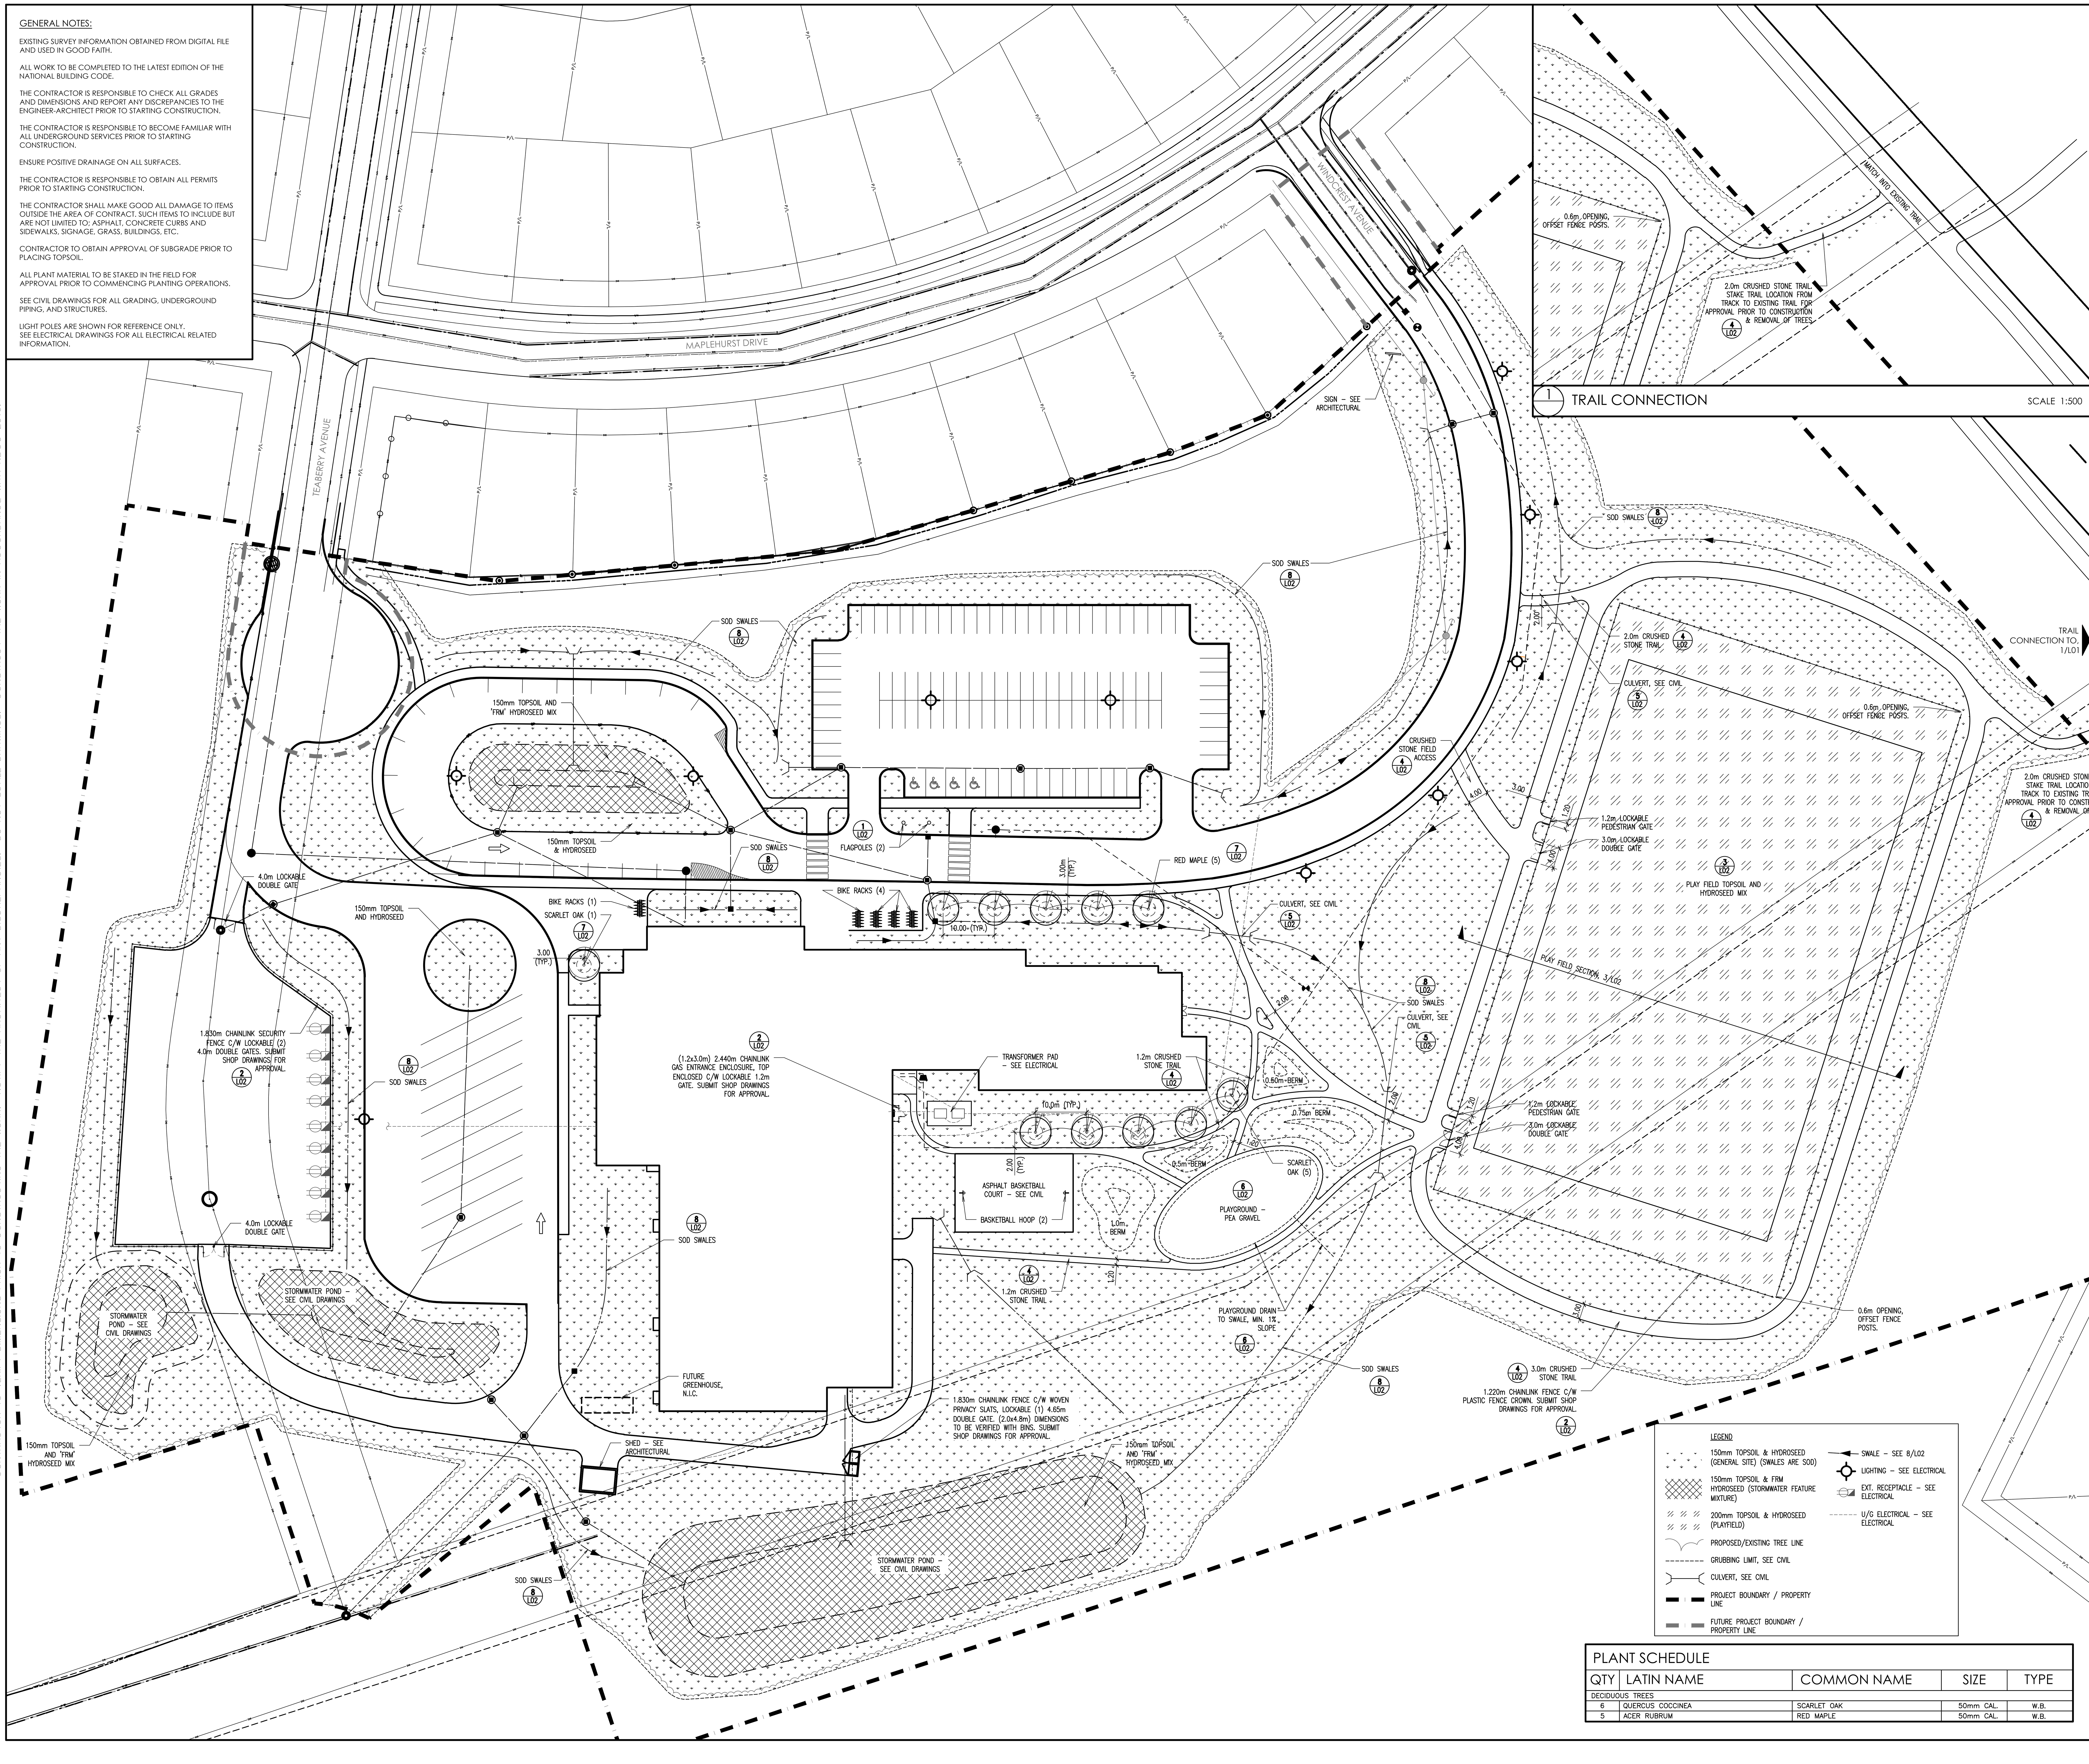

CONTRACTOR TO VERIFY DIMENSIONS PRIOR TO CONSTRUCTING THE WORK. NOTIFY THE ARCHITECT OF ANY DISCREPANCIES. DO NOT SCALE DRAWINGS. CONSTRUCT THE WORK IN ACCORDANCE WITH NBCC 2010.

PLANT SCHEDULE

QTY	LATIN NAME	COMMON NAME	SIZE	TYPE
DECIDUOUS TREES				
6	QUERCUS COCCINEA	SCARLET OAK	50mm CAL.	W.B.
5	ACER RUBRUM	RED MAPLE	50mm CAL.	W.B.

New Nouveau Brunswick
Department of Transportation and Infrastructure / Ministère des Transports et de l'Infrastructure
Buildings Division / Division des Bâtiments

Murdock • Boyd ARCHITECTS
50 KING STREET, SUITE 200
SAINT JOHN, NEW BRUNSWICK
CANADA, E2L 1G4
TEL (506) 646-9200 FAX (506)646-9201
www.architects.nb.ca

viridis design studio ltd
106 Hillsborough Road | Riverview NB | E1B 1R3
506.387.7992 | www.viridisdesign.ca

General notes / Notes générales

Revisions / Révisions	No/N°	Date
Issued for Tender		Jan. 26/18

Project Title / Titre du projet

MONCTON NORTH MIDDLE SCHOOL

MONCTON, N.B.

Sheet title / Titre de la feuille

LANDSCAPE PLAN

Date / Date: JANUARY 26, 2018
Scale / Échelle: 1:500
Drawn by / Dessiné par: A.COLLINS
Approved by / Approuvé par: T.BEERS
Consultant reference number / Numéro de référence de l'expert-conseil: 209-17

Stamp / Sceau: atlantic provinces association of landscape architects / l'association des architectes-paysagistes des provinces atlantique — 2018/01/26 — TINA D. BEERS

Project No. / N° du projet: SK1-A22 BY307A
Sheet No. / N° de la feuille: L01